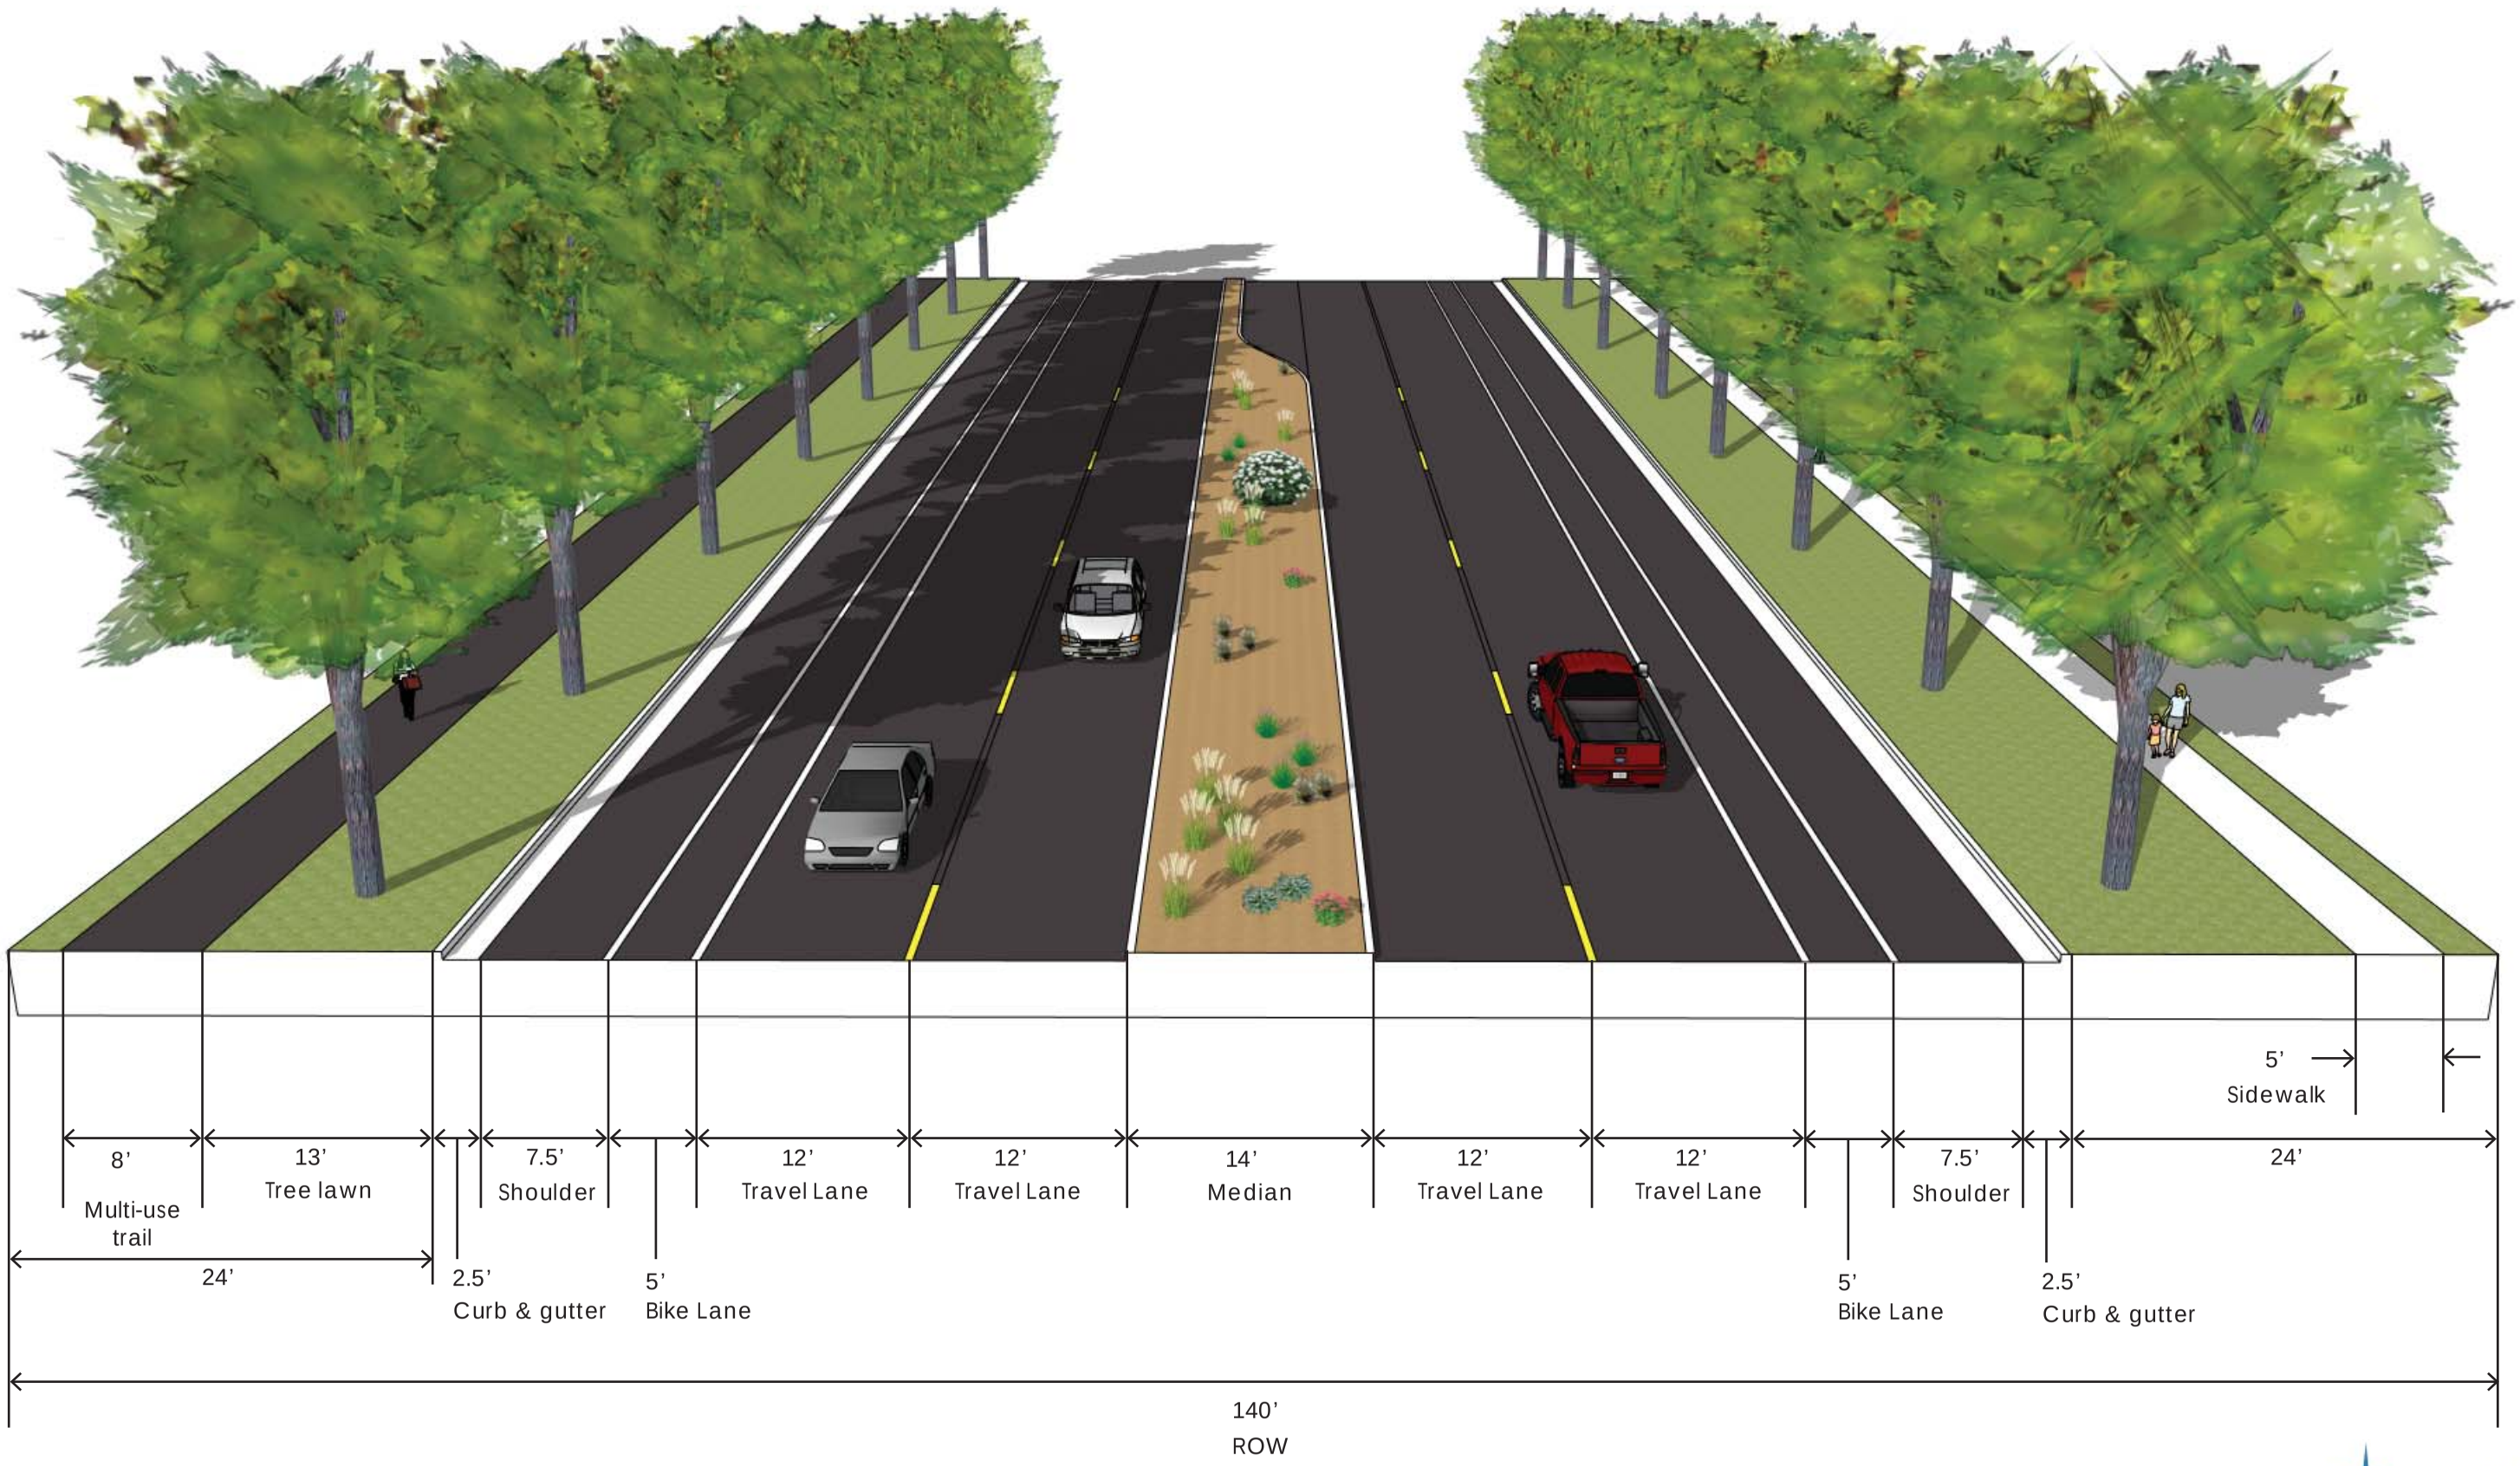

REDWOOD ROAD STREET SECTION

NSL DIRECTIONS